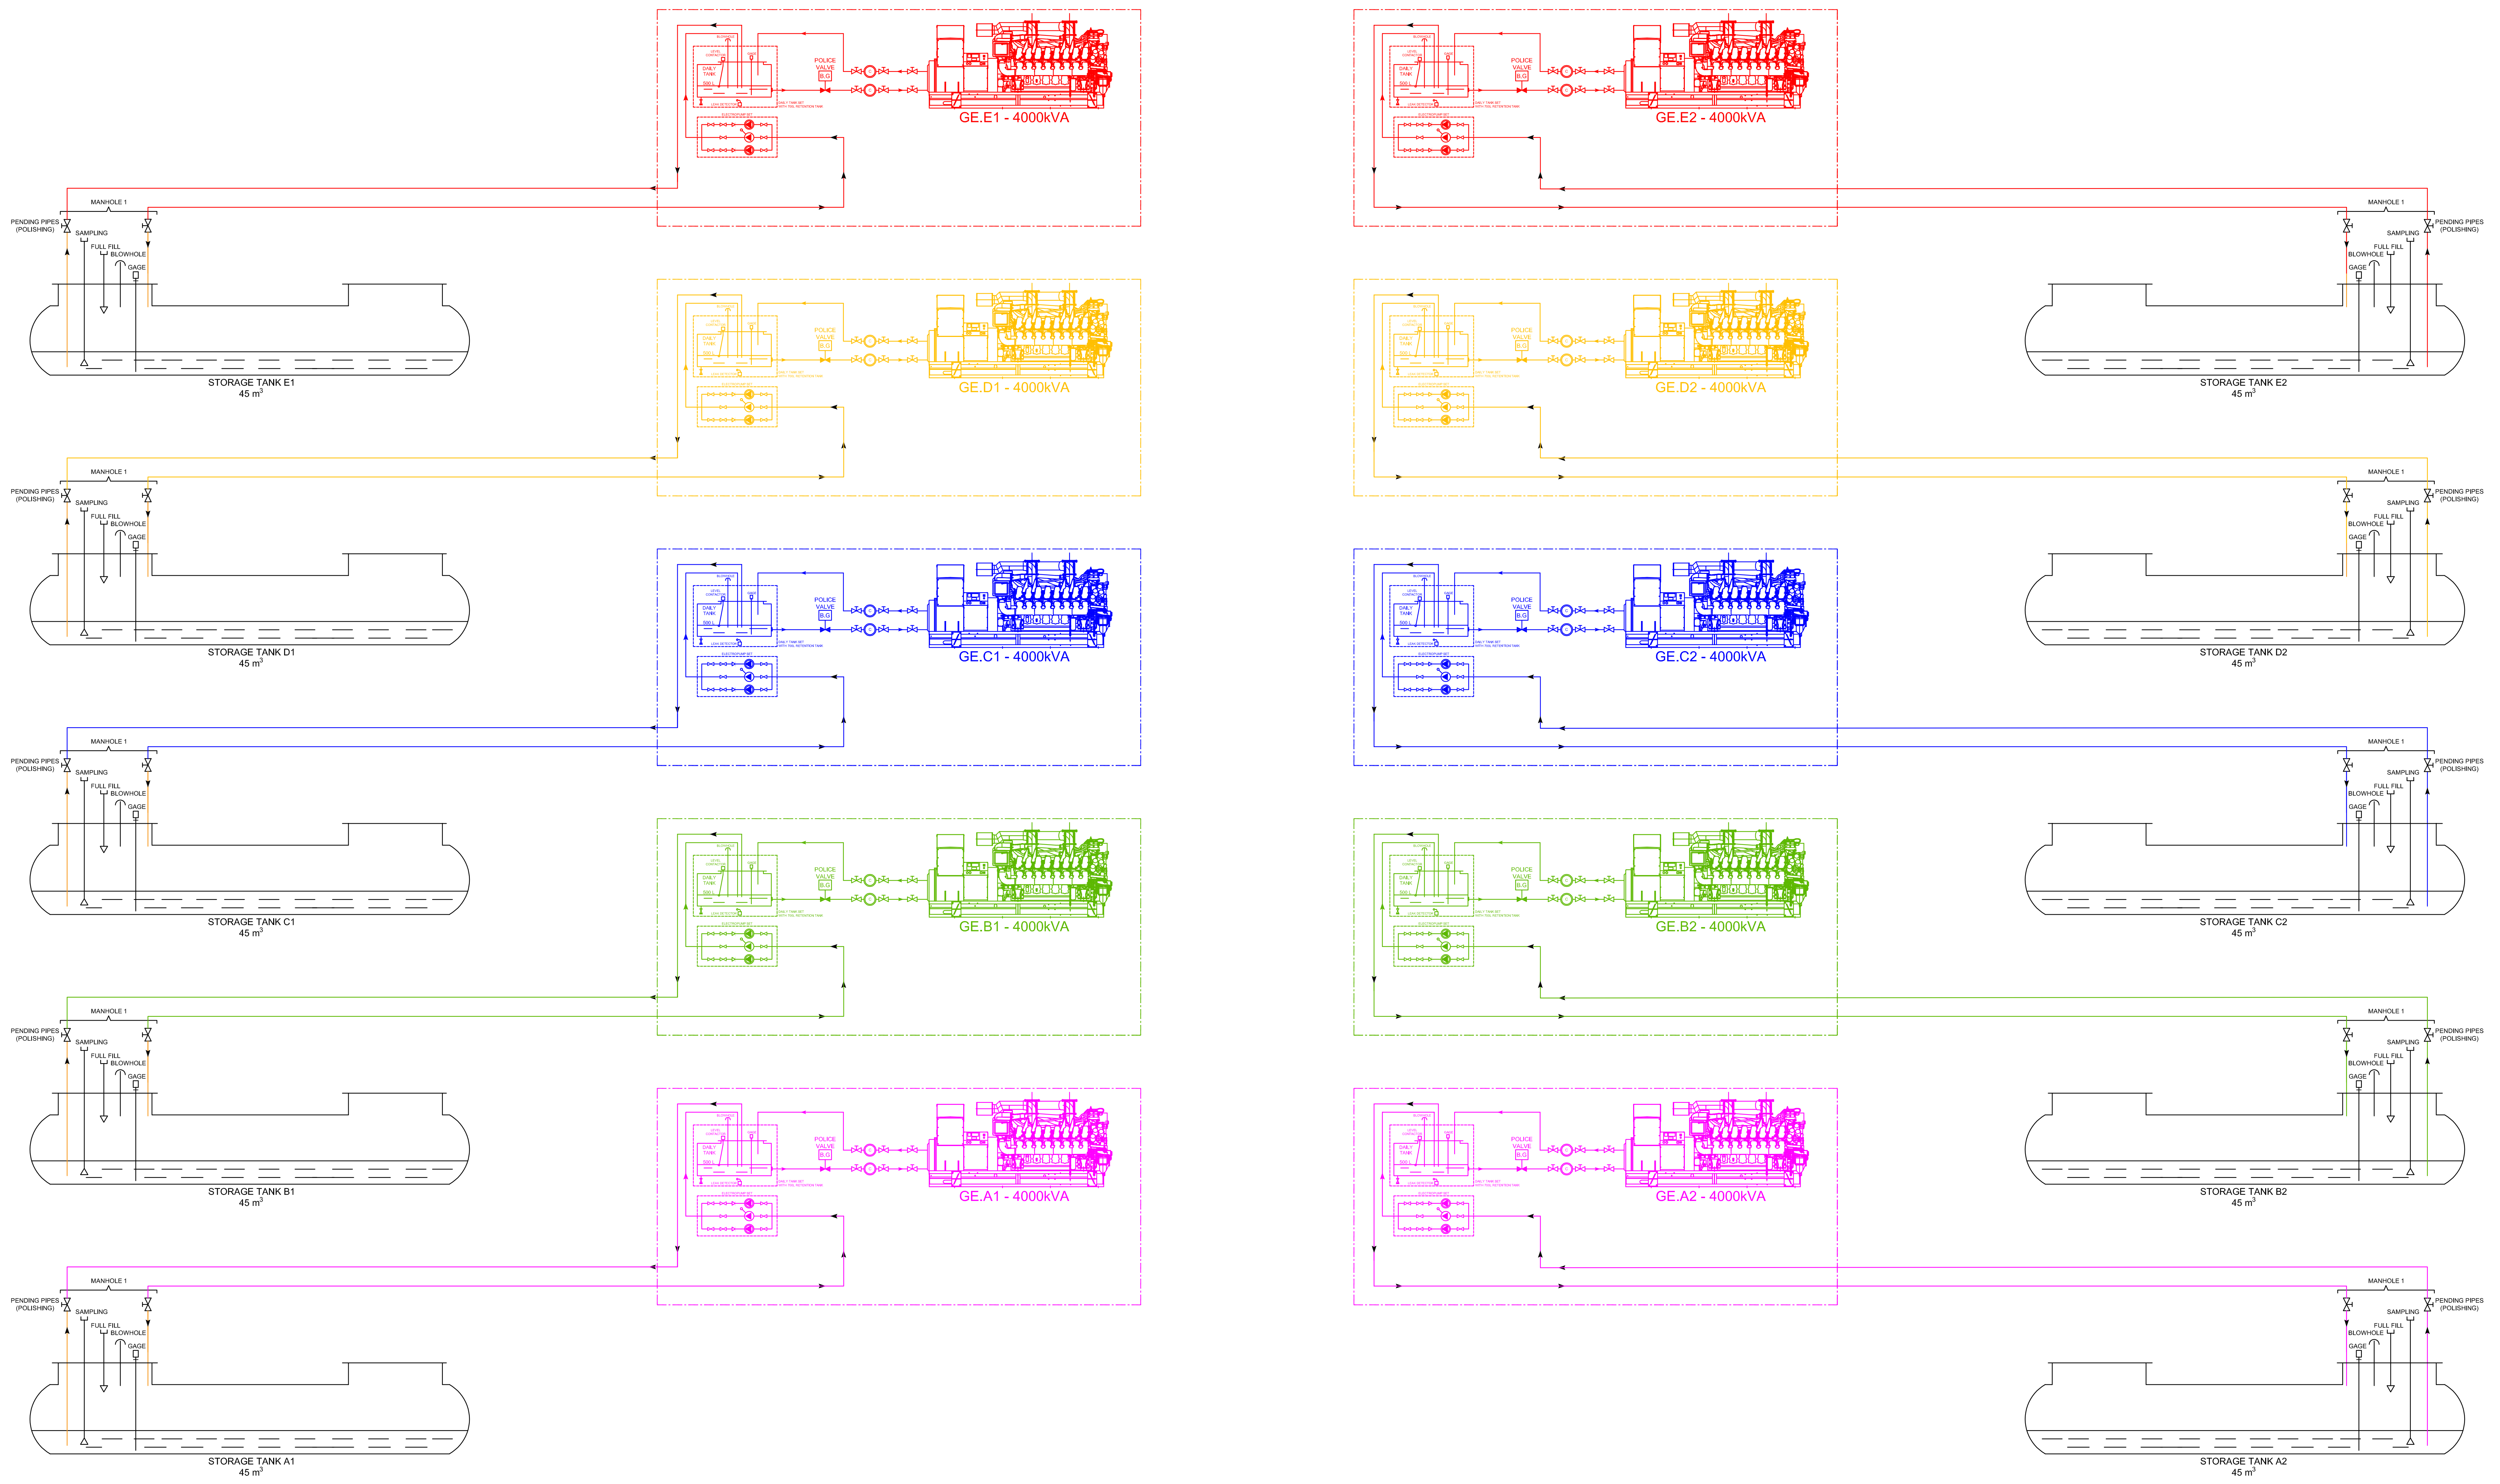
MANHOLE 1
PENDING PIPES (POLISHING)
SAMPLING
FULL FILL
BLOWHOLE
GAGE
STORAGE TANK E1 45 m3
STORAGE TANK D1 45 m3
STORAGE TANK C1 45 m3
STORAGE TANK B1 45 m3
STORAGE TANK A1 45 m3
STORAGE TANK E2 45 m3
STORAGE TANK D2 45 m3
STORAGE TANK C2 45 m3
STORAGE TANK B2 45 m3
STORAGE TANK A2 45 m3
BLOWHOLE
LEVEL CONTACTOR
GAGE
DAILY TANK 500 L
LEAK DETECTOR
DAILY TANK SET WITH 700L RETENTION TANK
ELECTROPUMP SET
POLICE VALVE B.G
C
GE.E1 - 4000kVA
GE.D1 - 4000kVA
GE.C1 - 4000kVA
GE.B1 - 4000kVA
GE.A1 - 4000kVA
GE.E2 - 4000kVA
GE.D2 - 4000kVA
GE.C2 - 4000kVA
GE.B2 - 4000kVA
GE.A2 - 4000kVA

CAPTION

BG - BROKEN GLASS ACTUATING VALVES
- NON-RETURN VALVE
- MANUAL VALVE WITH AUXILARY POSITION SWITCH
- MANUAL VALVE
- 3 WAYS MANUAL VALVE
- 3 WAYS MOTORIZED VALVE WITH AUXILARY SWITCH
- FILLING LIMITER
- STRAINER WITH CHECK VALVE
- ELECTROPUMP
- MANUAL PUMP
- COUNTER

CAP INGELEC
INGENIERIE & REALISATION
Bât. ORGANDI
Esplanade Miriam Makeba
18 allée Gerda Taro
69100 VILLEURBANNE - France

Tel : +33 (0)4 37 40 00 70

e-mail: capingelec69@capingelec.com
Internet : www.capingelec.com

EXECUTIVE ARCHITECT DESIGN &
MEP LOCALIZATION:
L22 DC
L22 DC è una divisione di: Lombardini22 S.p.A.
Via Lombardini 22
20143 Milano, Italia
T +39 02 36 59 62 00
www.l22.it

STRUCTURAL
CONSULTANT:
SPS
Studio Progetti Strutturali
S.P.S. s.r.l. STUDIO
PROGETTI
STRUTTURALI:
Via Melchiorre Gioia 64
20125 Milano, Italia
T +39 02 67 04 199
www.spssrl-mi.it

ENVIRONMENTAL
CONSULTANT:
ambiente s.p.a.
ingegneria consulenza laboratori per l'ambiente
AMBIENTE S.p.A:
Via Frassina 21
54033 Nazzano,
Carrara (MS), Italia
T +39 0585 855624
www.ambientesc.it

Data4
SMART & SCALABLE DATA CENTERS

[MIL-DC12] - DATA CENTER

TRADE : T09
GENSETS

GENSETS-FUEL-PRINCIPAL-DIAGRAM

Version	Date	Review	Draughtsman		Auditor		Approver	
A	31/08/2024	FIRST-EMISSION	MT	X	MF	X	CM	X

CLIENT	PROJECT	BUILDING	PHASE	TRADE	AUTHOR	TYPE	STEP	LEVEL	NUMBER	VERSION
D4	MIL	DC12	RB3	04	CAP	SLD	ALL	ALL	001	A

PAPER SIZE : A0

SCALE : SCALE

FILE : D4-MIL-DC12-RB3-T09-CAP-SLD-ALL-ALL-001-A_MVSLD.DWG
CAP REFERENCE : T-TD2359-A